


PROVIDE CONDUIT FUTURE CONNECTION.

DOOR BELL

WIFI POINT

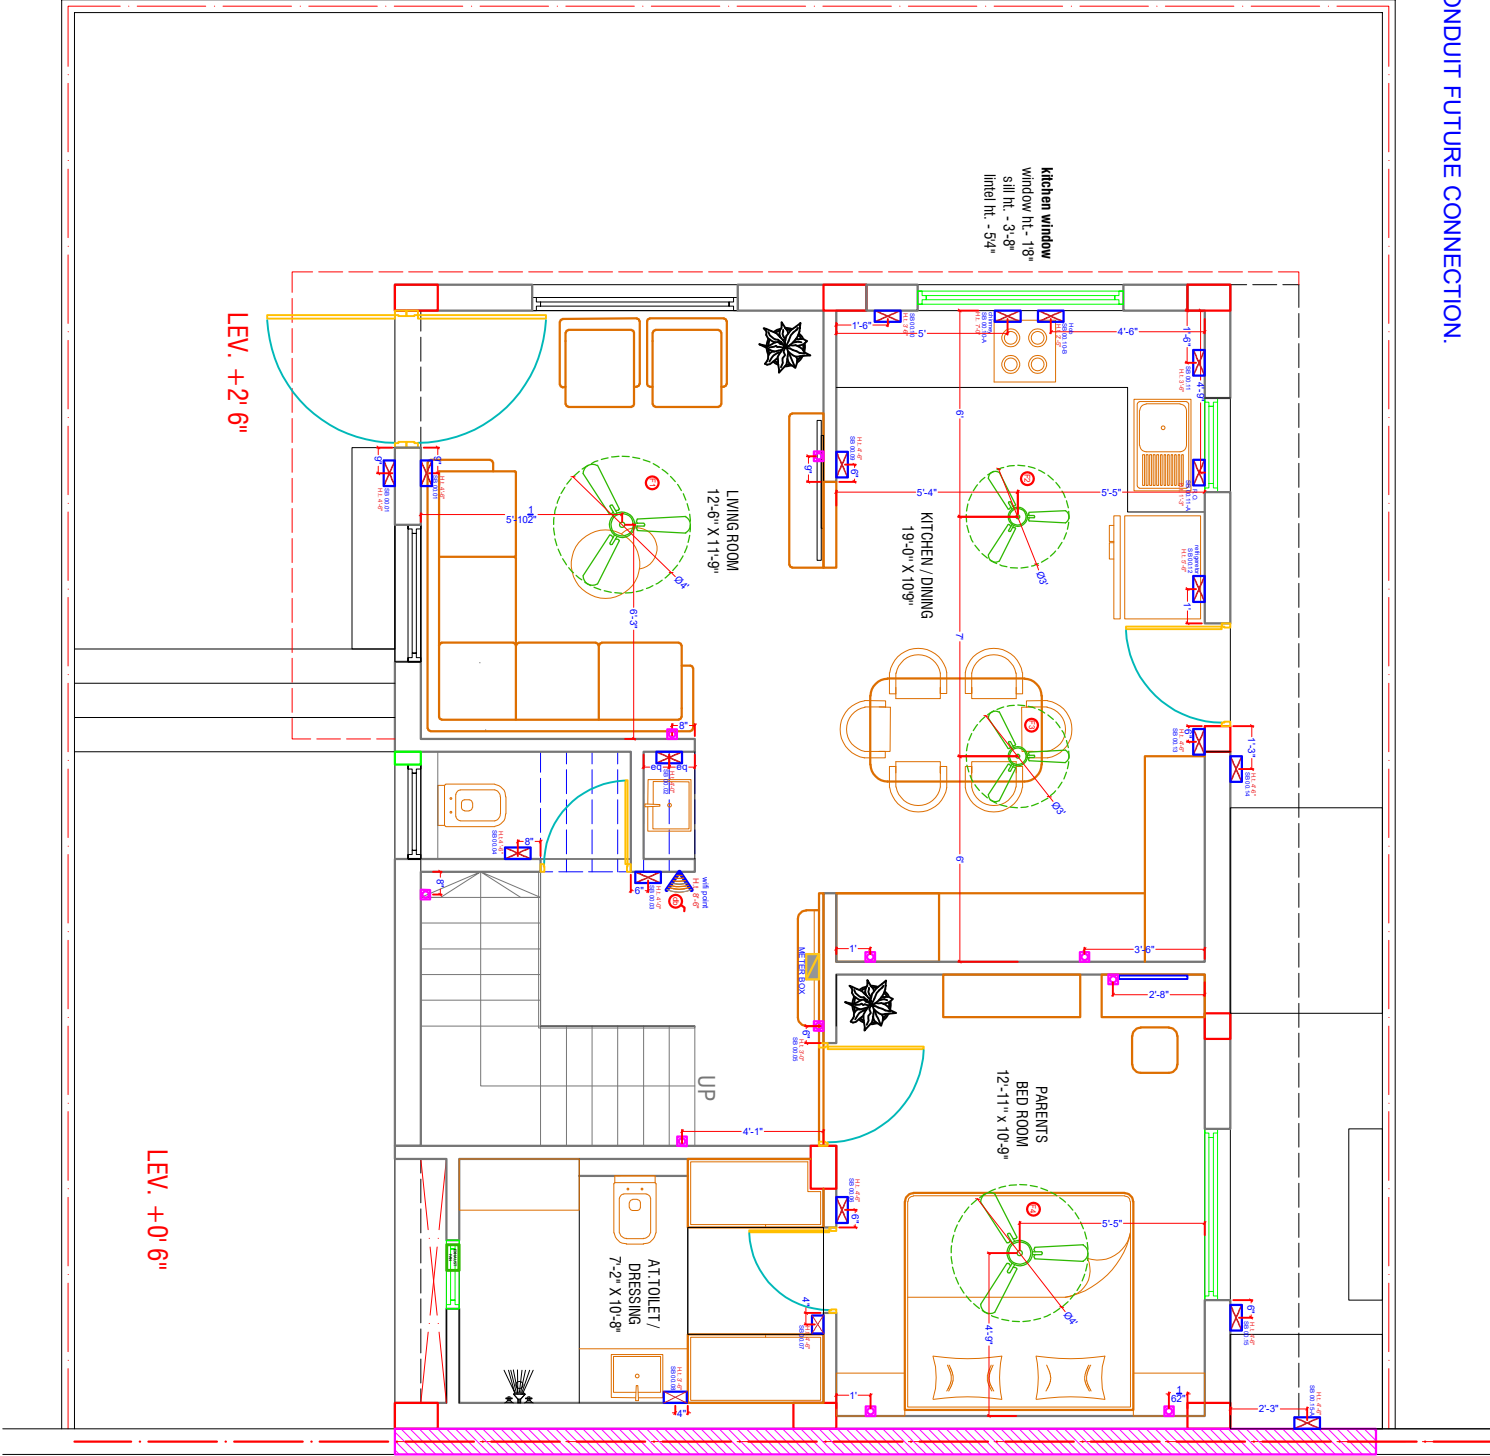

NOTES:

- DO NOT SCALE THE DRAWING.
- ALL DIMENSIONS ARE IN FEET & INCHES.
- ANY DISCREPANCY IN THE DRAWING TO BE BROUGHT IN THE DESIGNERS NOTICE BEFORE IMPLEMENTATION ON SITE.

DRAWING TITLE :

FURNITURE LAYOUT  
GROUND FLOOR PLAN

SITE ADDRESS:

SAVAD  
VADODARA

CLIENT NAME:

RONAK PANCHOLI

DATE:

02-06-2025

NORTH:



DRAWING DETAIL

REVISION NO.

R1 R2 R3

REVISED DATE:

22-08-2025

SCALE:

N.T.S

DRAWN BY:

PRASANNA

CHECKED BY:

MITTAL

www.mayaspace.studio

mayaspace.studio@gmail.com

+918980144077

@mayaspace.studio

