


PROVIDE CONDUIT FUTURE CONNECTION.

DOOR BELL

WIFI POINT

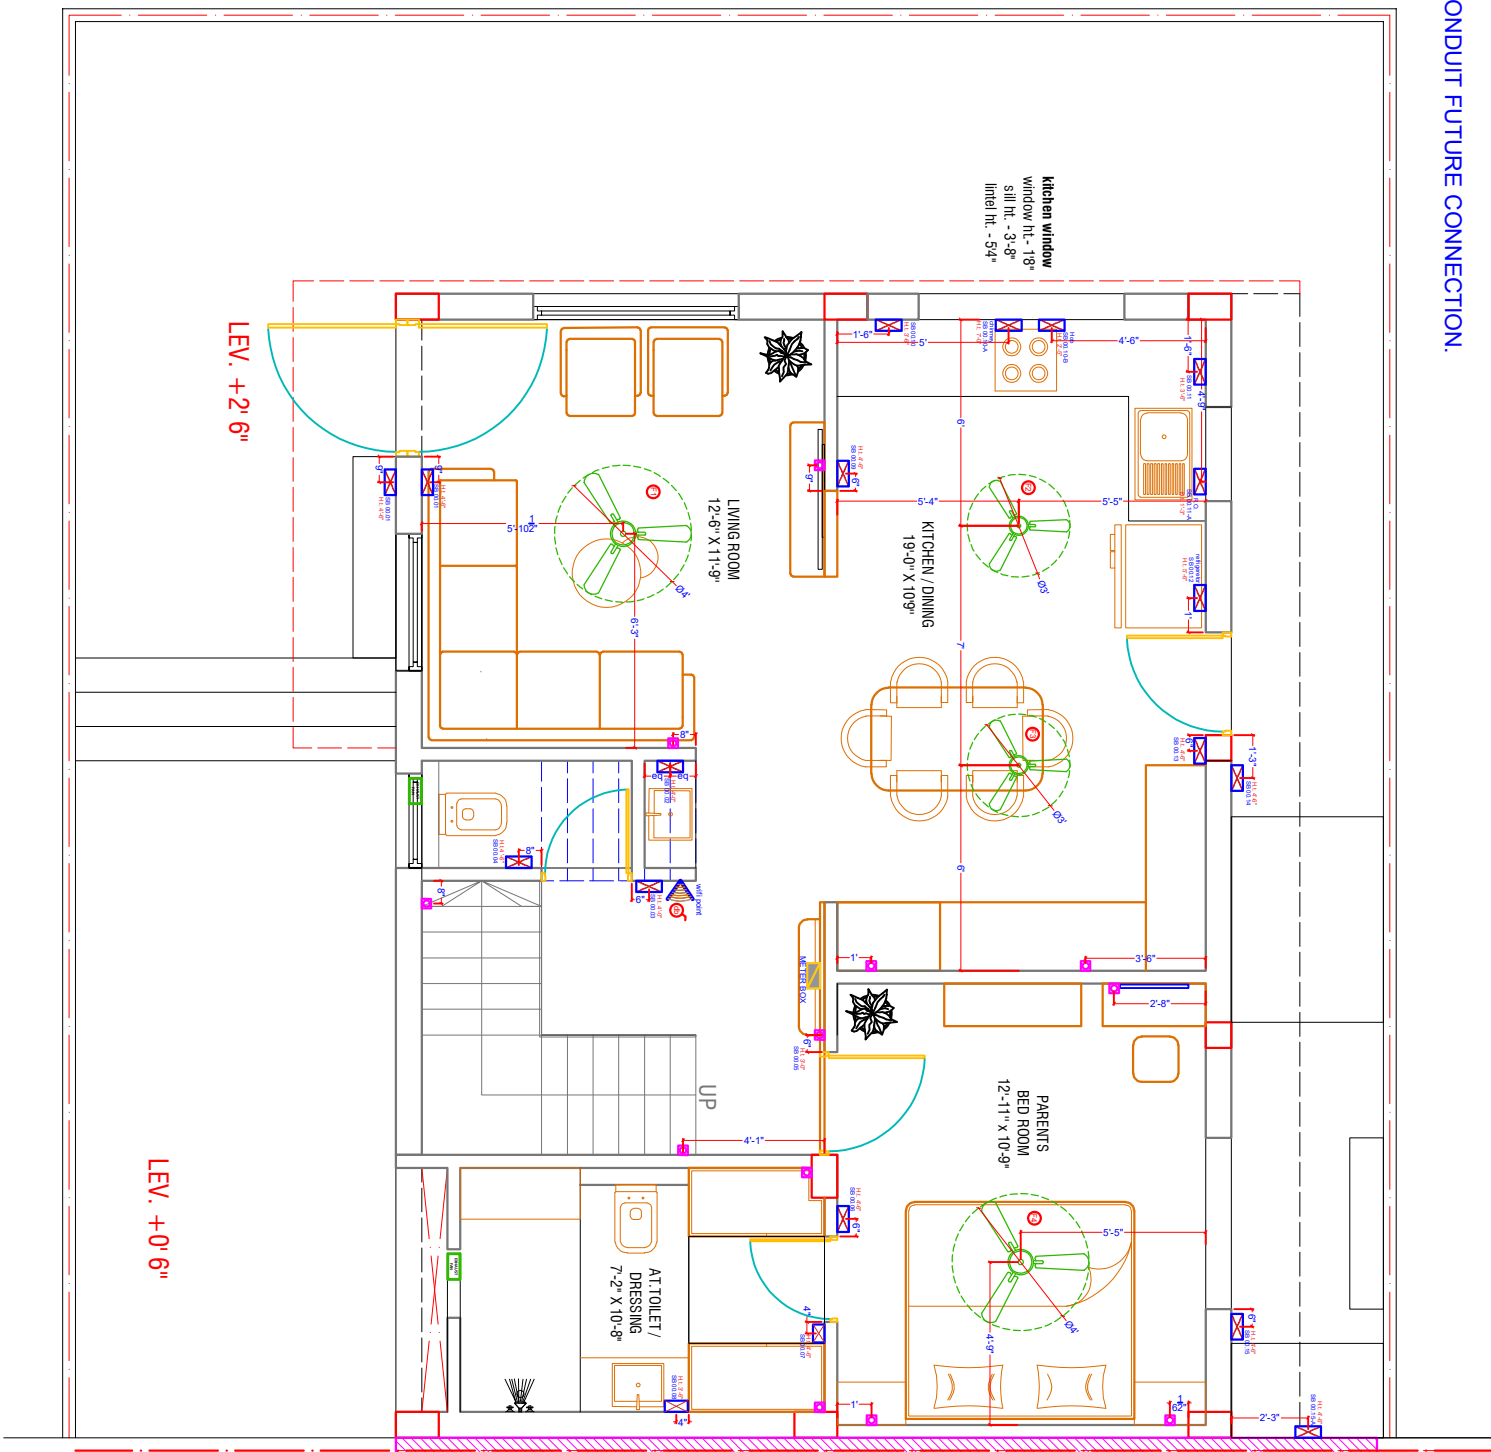

NOTES:

- DO NOT SCALE THE DRAWING.
- ALL DIMENSIONS ARE IN FEET & INCHES.
- ANY DISCREPANCY IN THE DRAWING TO BE BROUGHT IN THE DESIGNERS NOTICE BEFORE IMPLEMENTATION ON SITE.

DRAWING TITLE :

FURNITURE LAYOUT
GROUND FLOOR PLAN

SITE ADDRESS:

SAVAD
VADODARA

CLIENT NAME:

RONAK PANCHOLI

DATE: 02-06-2025

NORTH:

DRAWING DETAIL

| | |
|---------------|------------|
| REVISION NO. | R1 R2 R3 |
| REVISED DATE: | 22-08-2025 |
| SCALE: | N.T.S |
| DRAWN BY: | PRASANNA |
| CHECKED BY: | MITTAL |

| | |
|--|----------------------------|
| | www.mayaspace.studio |
| | mayaspace.studio@gmail.com |
| | +918980144077 |
| | @mayaspace.studio |

