


 PROVIDE CONDUIT FUTURE CONNECTION.

 DOOR BELL

 WIFI POINT

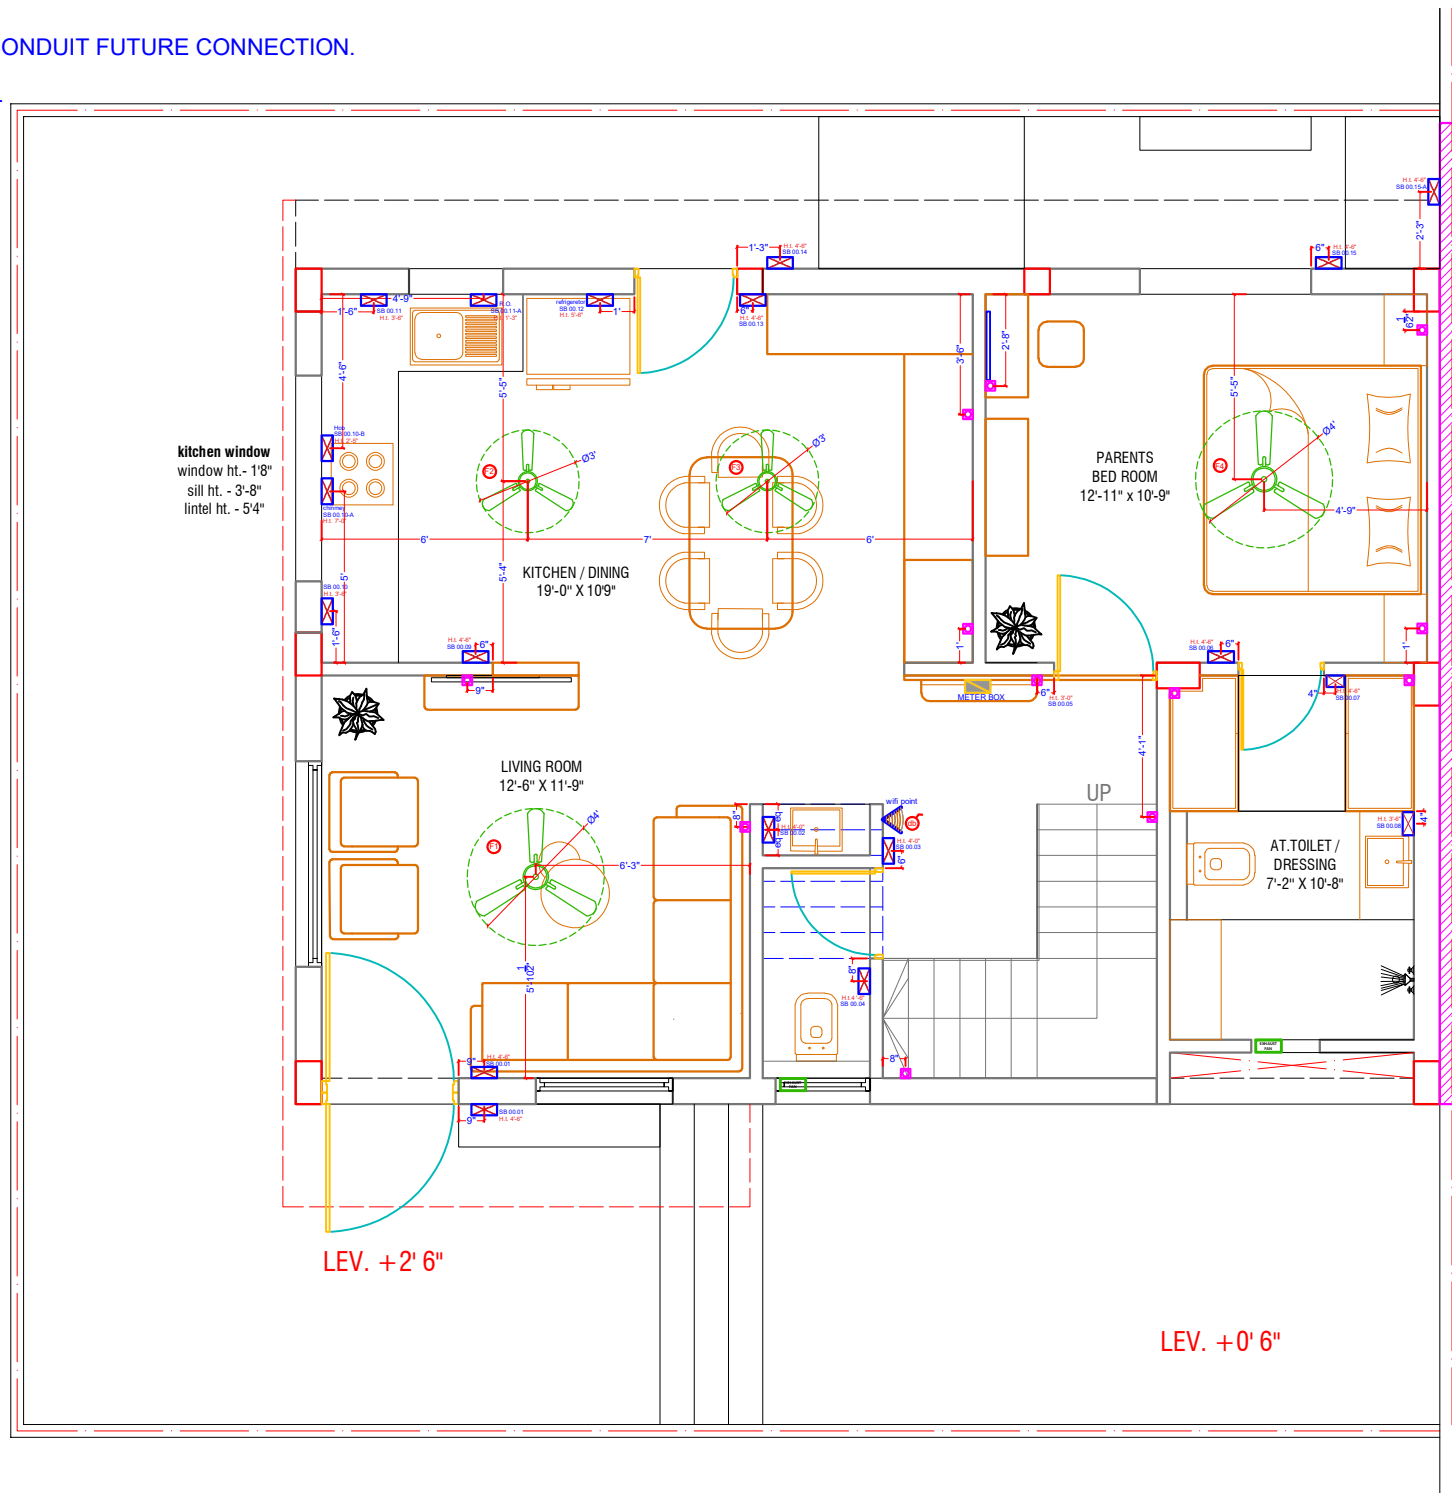

NOTES:

- DO NOT SCALE THE DRAWING.
- ALL DIMENSIONS ARE IN FEET \ INCHES.
- ANY DISCREPANCY IN THE DRAWING TO BE BROUGHT IN THE DESIGNER'S NOTICE BEFORE IMPLEMENTATION ON SITE.

DRAWING TITLE :

FURNITURE LAYOUT
GROUND FLOOR PLAN

SITE ADDRESS:

SAVAD
VADODARA

CLIENT NAME:

RONAK PANCHOLI

DATE:

02-06-2025

NORTH:



DRAWING DETAIL

REVISION NO.

R1 R2 R3

REVISED DATE:

22-08-2025

SCALE:

N.T.S

DRAWN BY:


PRASANNA

CHECKED BY:

MITTAL

 www.mayaspace.studio

 mayaspace.studio@gmail.com

 +918980144077


 @mayaspace.studio



□ PROVIDE CONDUIT FUTURE CONNECTION.

db DOOR BELL

WIFI POINT

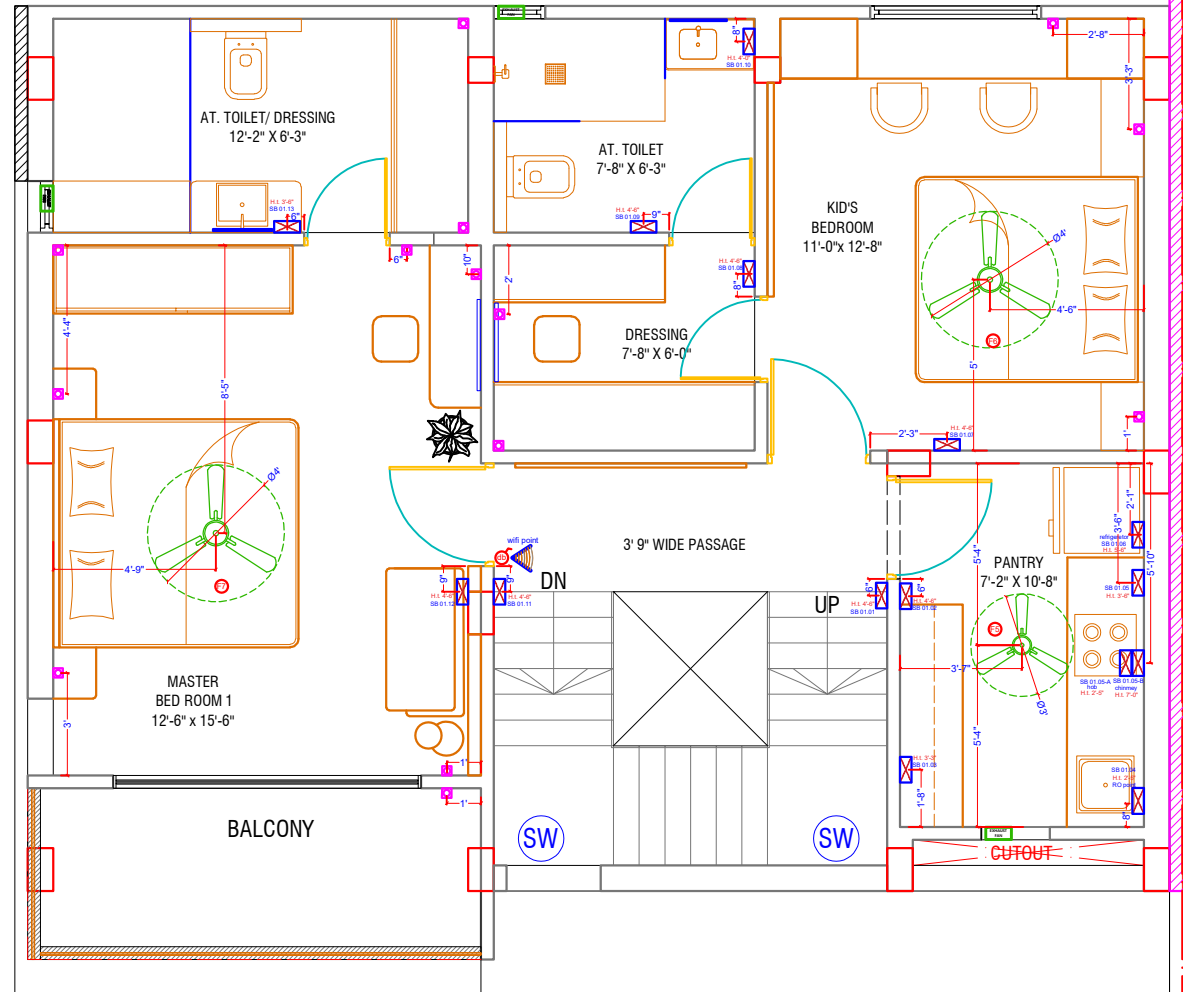

NOTES:

- * DO NOT SCALE THE DRAWING.
- * ALL DIMENSIONS ARE IN FEET \ INCHES.
- * ANY DISCREPANCY IN THE DRAWING TO BE BROUGHT IN THE DESIGNER'S NOTICE BEFORE IMPLEMENTATION ON SITE.

DRAWING TITLE :

FURNITURE LAYOUT
FIRST FLOOR PLAN

SITE ADDRESS:

SAVAD
VADODARA

CLIENT NAME:

RONAK PANCHOLI

DATE:

02-06-2025

NORTH:



DRAWING DETAIL

REVISION NO.	R1	R2	R3
REVISED DATE:	23-08-2025		
SCALE:	N.T.S		
DRAWN BY:	PRASANNA		
CHECKED BY:	MITTAL		


www.mayaspace.studio
mayaspace.studio@gmail.com
+918980144077
@mayaspace.studio



 PROVIDE CONDUIT FUTURE CONNECTION.

 DOOR BELL

 WIFI POINT

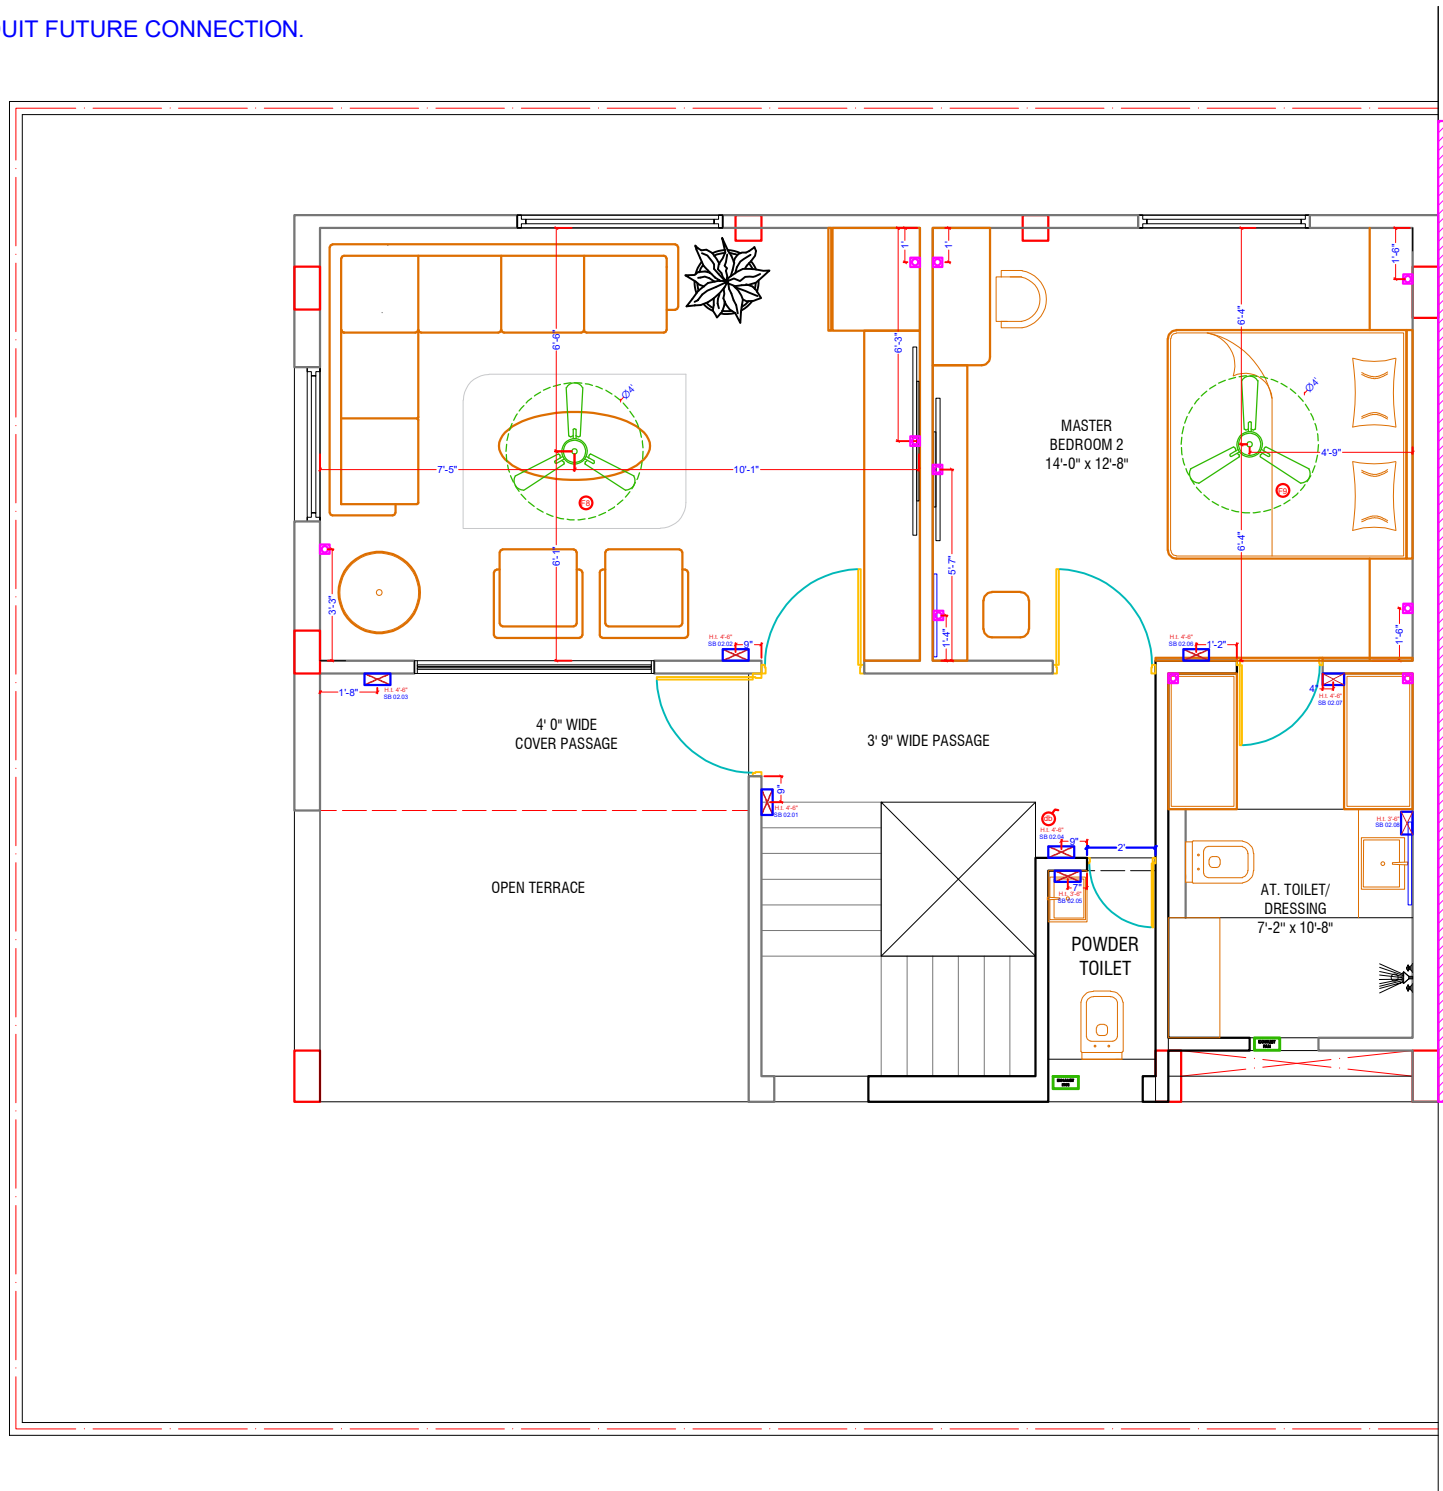

NOTES:

- DO NOT SCALE THE DRAWING.
- ALL DIMENSIONS ARE IN FEET \ INCHES.
- ANY DISCREPANCY IN THE DRAWING TO BE BROUGHT IN THE DESIGNER'S NOTICE BEFORE IMPLEMENTATION ON SITE.

DRAWING TITLE :

FURNITURE LAYOUT
SECOND FLOOR PLAN
OP - 2

SITE ADDRESS:

SAVAD
VADODARA

CLIENT NAME:

RONAK PANCHOLI

DATE:

02-06-2025

NORTH:



DRAWING DETAIL

REVISION NO.

R1 R2 R3

REVISED DATE:

23-08-2025

SCALE:

N.T.S


DRAWN BY:


PRASANNA

CHECKED BY:

MITTAL

 www.mayaspace.studio

 mayaspace.studio@gmail.com

 +918980144077

 @mayaspace.studio

