

project
PROPOSED
RESIDENTIAL BUILDING PLAN
FOR
RONAK PANCHOLI
R.S. NO. :-
O.P. NO. :-
F.P. NO. :-
T.P. NO. :-
Moje :- SAVAD
TA. & DIST. :- VADDODARA

drawing title
WORKING DRAWING
SECTION Y - Y

Issued by :
DRG NO : SEC - 02
SCALE : NTS
DATE : 12/03/2025
DRAWN BY : BHARAT PATEL
CHECKED BY : MANOJ LAKHIA

Print issued:

| DATE | TO WHOM ISSUED | DATE | TO WHOM ISSUED |
|------------|----------------|------|----------------|
| 12/03/2025 | ---- | | |




MANOJ LAKHIA
DWIP ASSOCIATES
ARCHITECTS & ENGINEERS
M: 9924443651
MAIL ID : dwipassociates11@gmail.com

SPECIFIC NOTE:
THIS DRAWING IS THE PROPERTY OF
DWIP ASSOCIATES AND THEIR CONSULTANTS AND NOT
TO BE REPRODUCED OR COPIED WITHOUT
THEIR PERMISSION.
ALL DIMENSIONS SHALL BE
CHECKED & CORRELATED WITH
THE DRAWING AND ANY
AMBIGUITY SHALL BE IMMEDIATELY
BROUGHT TO THE NOTICE OF THE
ARCHITECT BEFORE COMMENCEMENT



Revision:

Note :

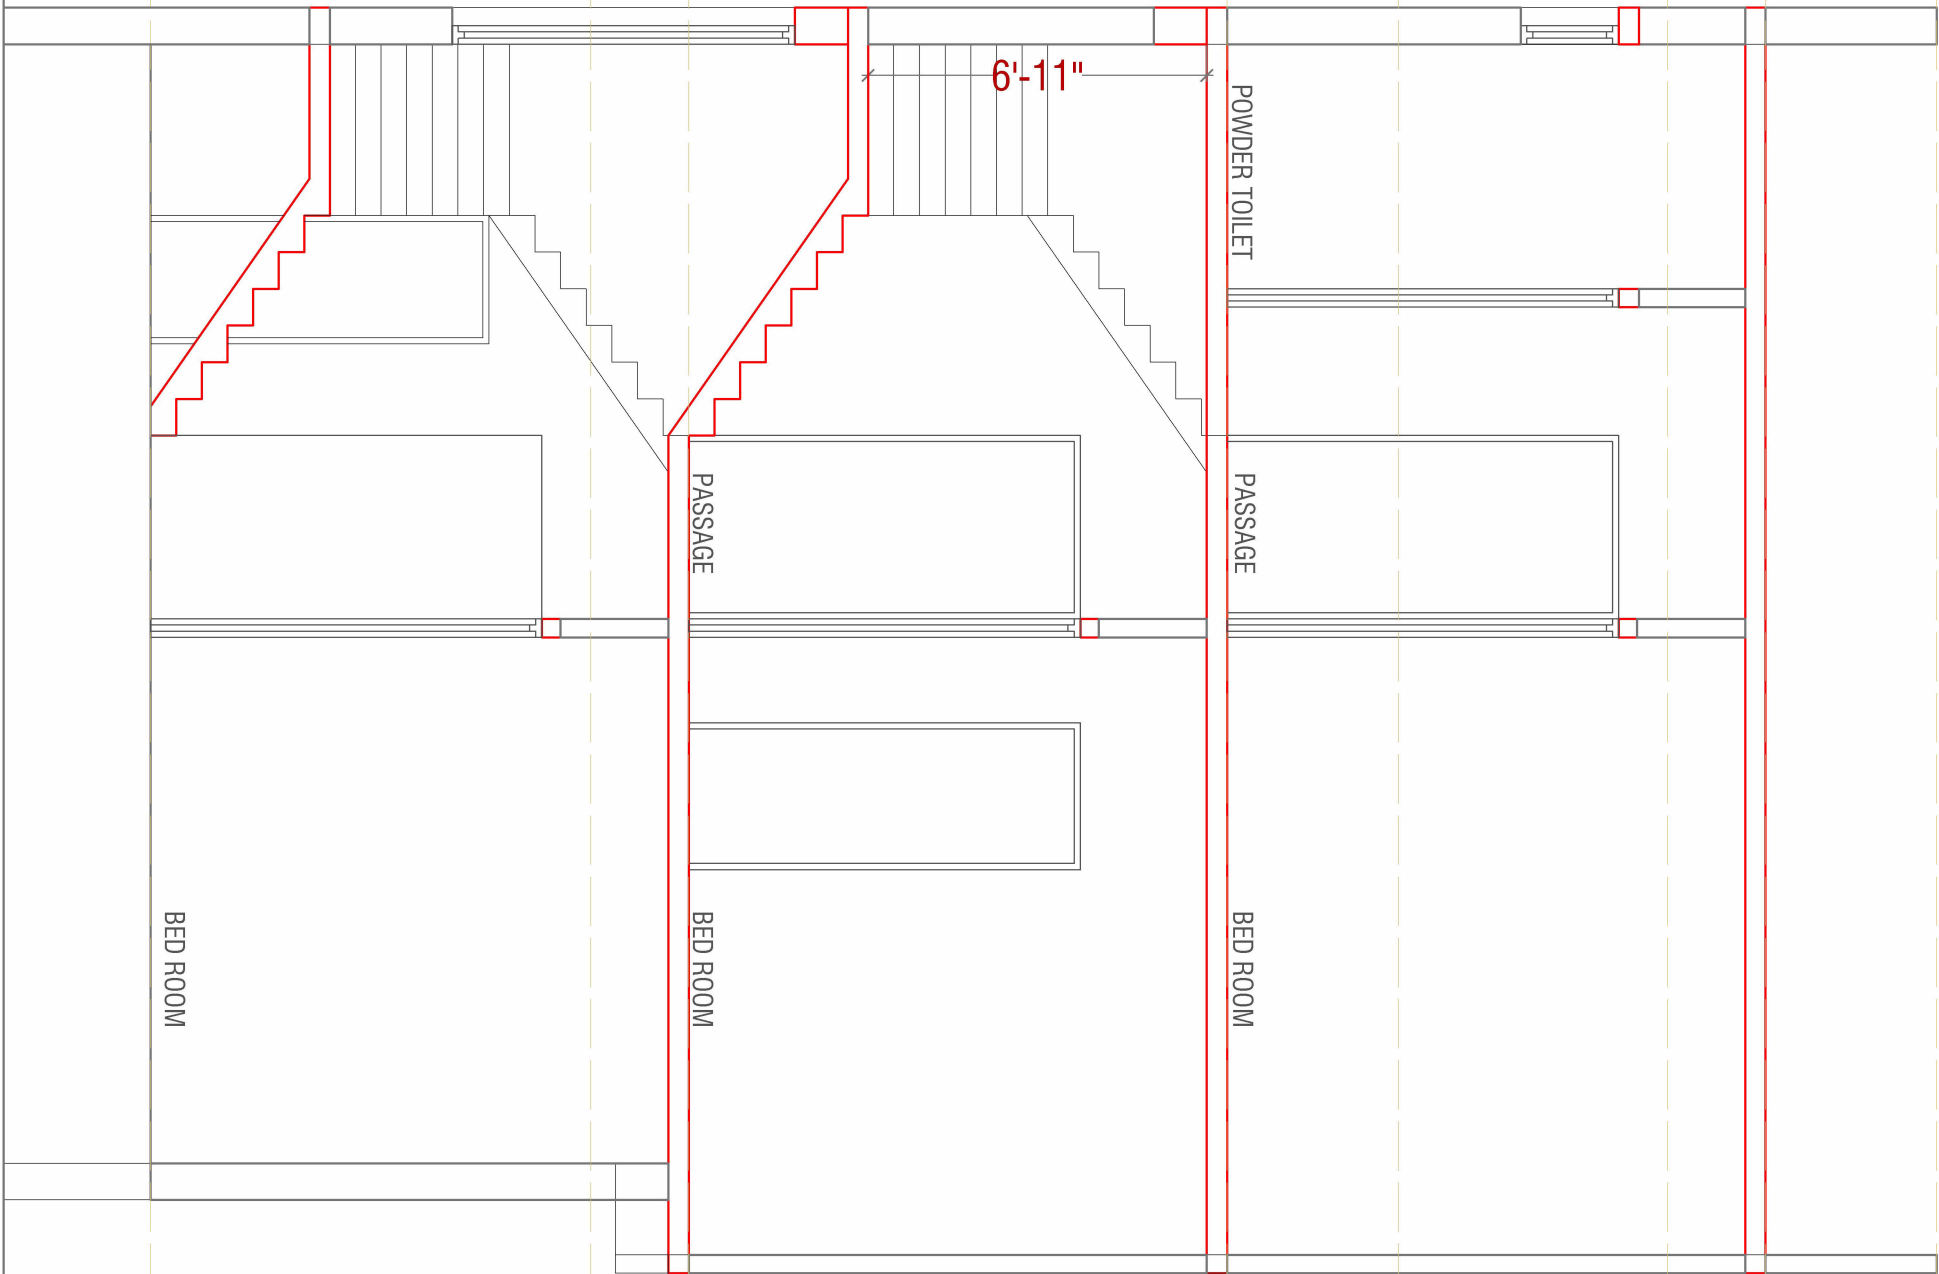

SECTION Y - Y