

project  
PROPOSED  
RESIDENTIAL BUILDING PLAN  
FOR  
RONAK PANCHOLI  
R.S. NO. :-  
O.P. NO. :-  
F.P. NO. :-  
T.P. NO. :-  
Moje :- SAVAD  
TA. & DIST. :- VADDODARA

drawing title  
WORKING DRAWING  
SECTION Z - Z

Issued by :  
DRG NO : SEC - 03  
SCALE : NTS  
DATE : 12/03/2025  
DRAWN BY : BHARAT PATEL  
CHECKED BY : MANOJ LAKHIA

Print issued:

DATE	TO WHOM ISSUED	DATE	TO WHOM ISSUED
12/03/2025	----		




MANOJ LAKHIA  
DWIP ASSOCIATES  
ARCHITECTS & ENGINEERS  
M: 9924443651  
MAIL ID : dwipassociates11@gmail.com

SPECIFIC NOTE:  
THIS DRAWING IS THE PROPERTY OF  
DWIP ASSOCIATES AND THEIR CONSULTANTS AND NOT  
TO BE REPRODUCED OR COPIED WITHOUT  
THEIR PERMISSION.  
ALL DIMENSIONS SHALL BE  
CHECKED & CORRELATED WITH  
PREVIOUS DRAWINGS AND ANY  
AMBIGUITY SHALL BE IMMEDIATELY  
BROUGHT TO THE NOTICE OF THE  
ARCHITECT BEFORE COMMENCEMENT

Revision:

Note :

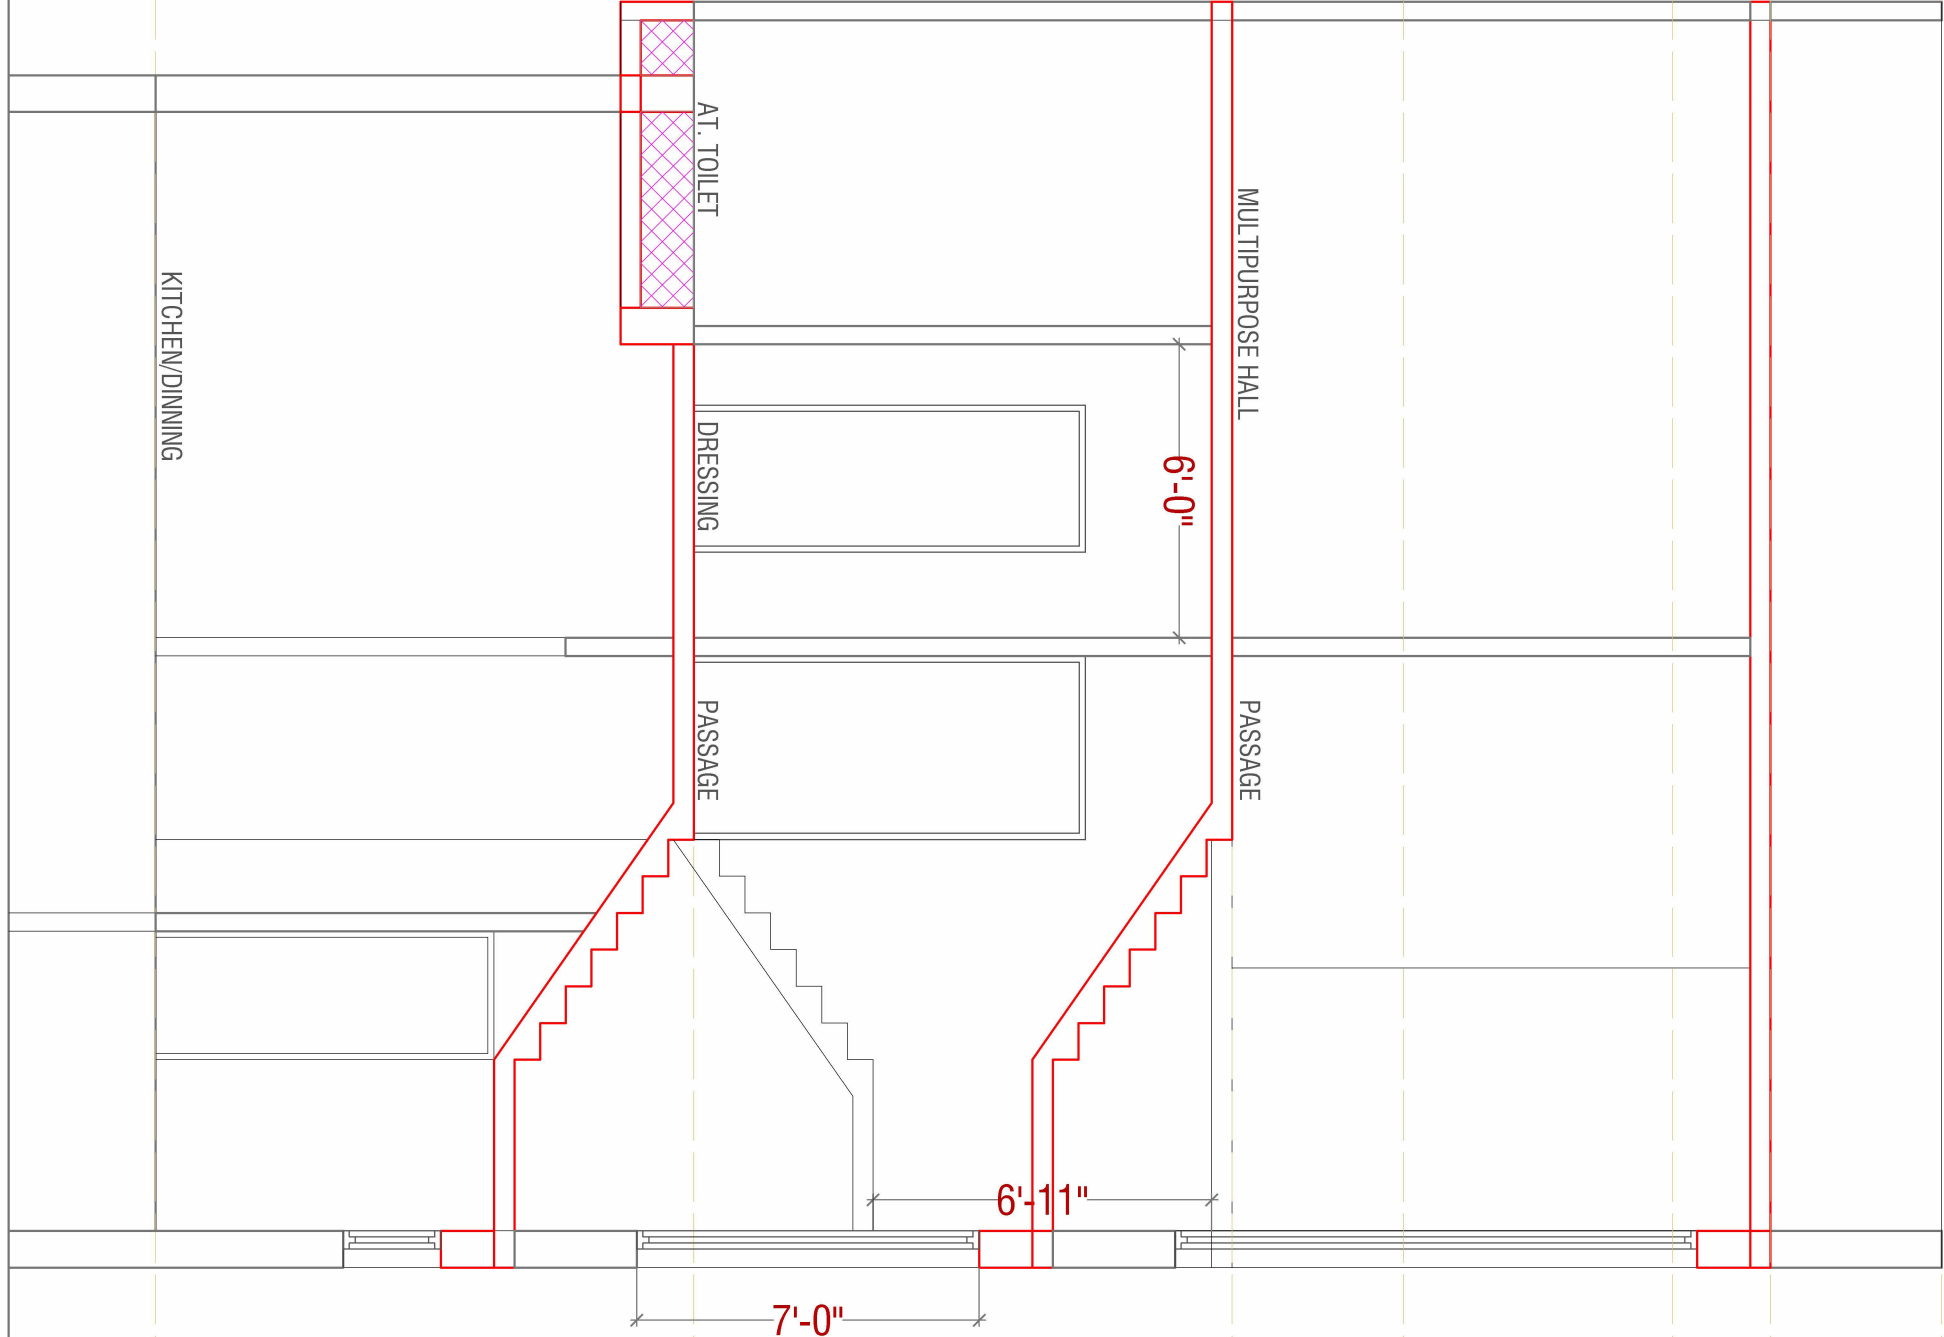

SECTION Z - Z